THE SHOPS AT BROOKOVER CORNER

RETAIL SPACE FOR LEASE

NE CORNER 151ST & HIGHWAY 75 | GLENPOOL, OKLAHOMA

10,754 SF
TOTAL LEASABLE AREA

Est. Delivery 2024



58,630 TOTAL CPD
US HWY 75 and 151st ST S.

RENT $25-27 PSF
$4.50 NNN

LOCATED AT GLENPOOL'S NEWEST MIXED USE CORRIDOR

BROOKOVER CORNER

OVERVIEW





OUTSTANDING VISIBILITY AND LOCATION NEAR:

Glenpool Public Schools
Saint Francis Health System

FOR MORE INFORMATION:

Matt Mardis
Principal, Paine & Associates
918-481-5380 ext.13
matt@paine-associates.com

Garrett Mahaney
Partner, Paine & Associates
918-481-5380 ext.11
garrett@paine-associates.com


Brian Paine
Principal, Paine & Associates
918-481-5380 ext.12
brian@paine-associates.com

PAINE
COMMERCIAL REAL ESTATE
paine-associates.com

THE SHOPS AT BROOKOVER CORNER

RETAIL SPACE FOR LEASE

NE CORNER 151ST & HIGHWAY 75 | GLENPOOL, OKLAHOMA

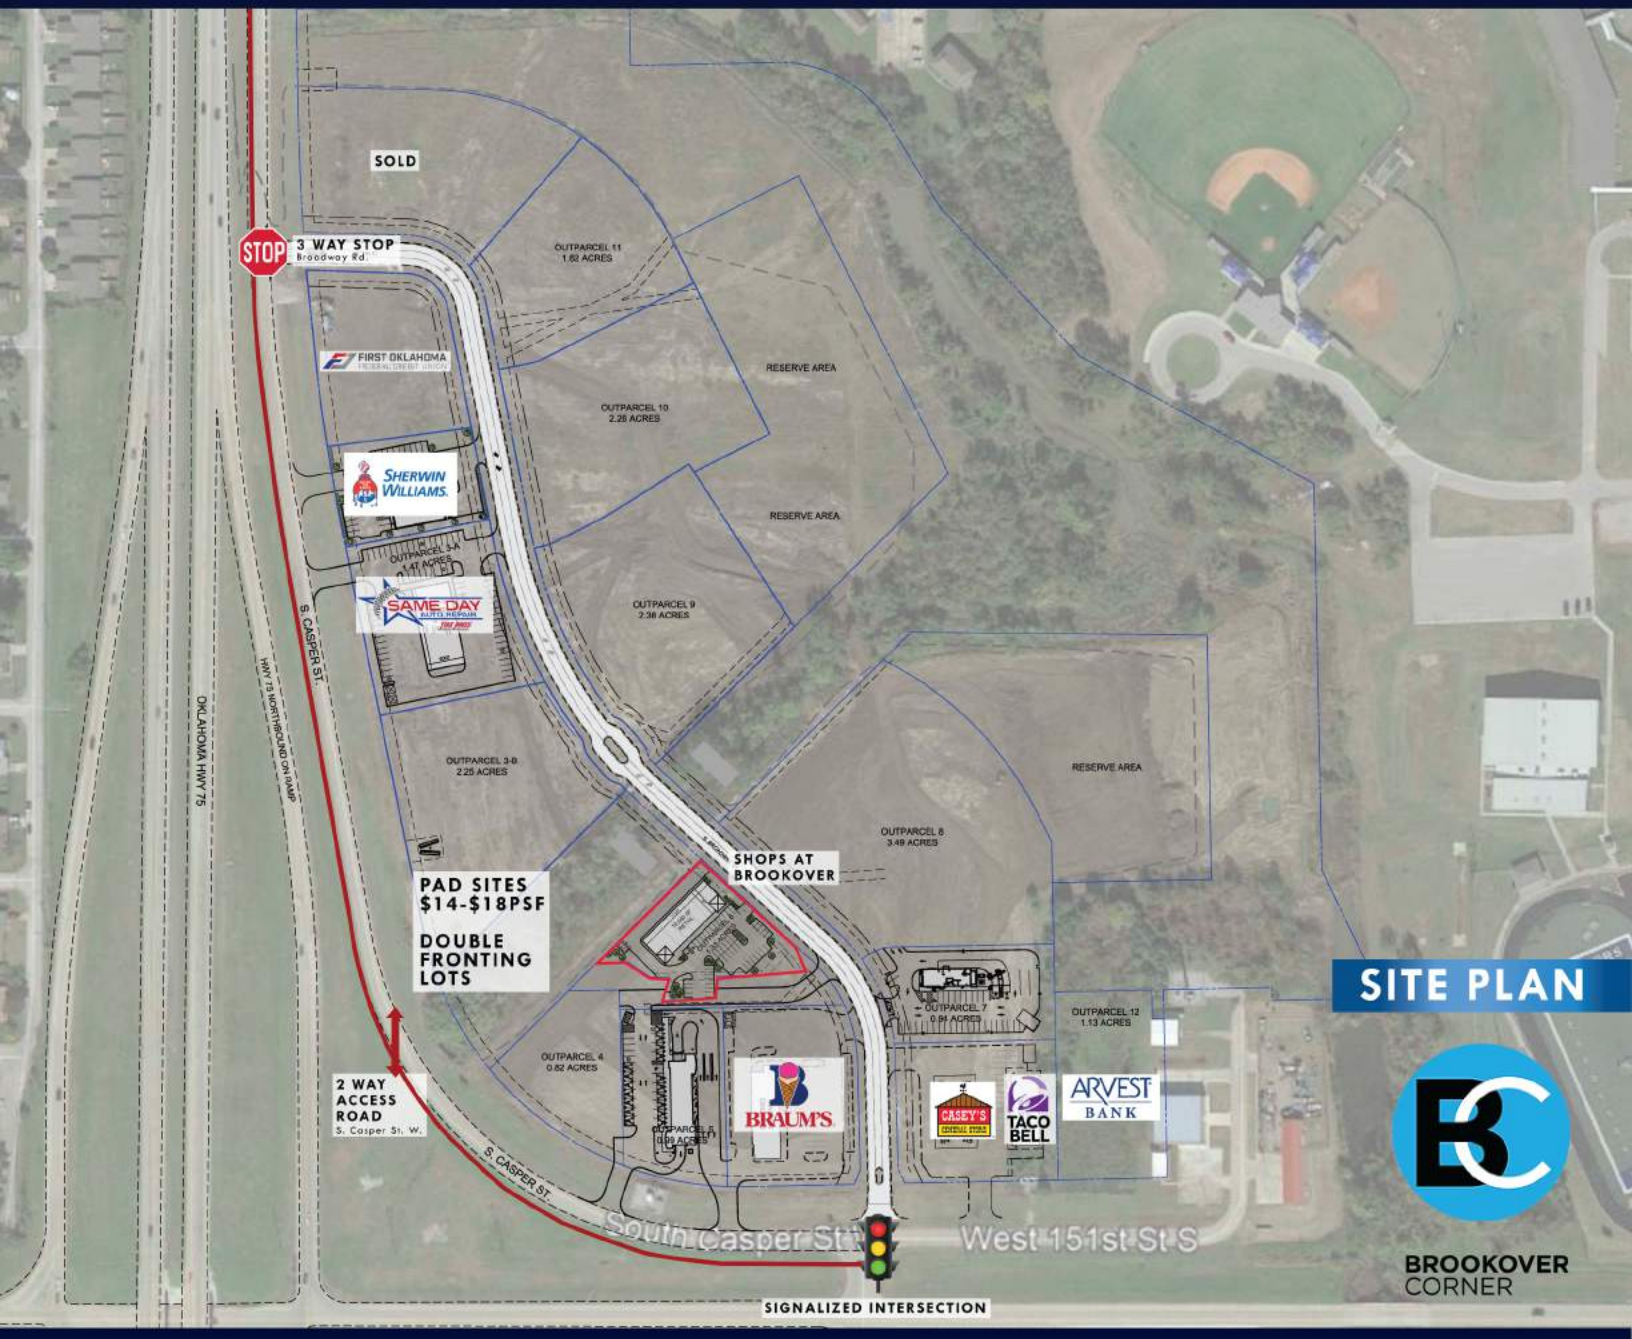

FOR MORE INFORMATION:

Matt Mardis
Principal, Paine & Associates
918-481-5380 ext.13
matt@paine-associates.com

Garrett Mahaney
Partner, Paine & Associates
918-481-5380 ext.11
garrett@paine-associates.com


Brian Paine
Principal, Paine & Associates
918-481-5380 ext.12
brian@paine-associates.com

PAINE
COMMERCIAL REAL ESTATE
paine-associates.com

THE SHOPS AT BROOKOVER CORNER

RETAIL SPACE FOR LEASE

NE CORNER 151ST & HIGHWAY 75 | GLENPOOL, OKLAHOMA

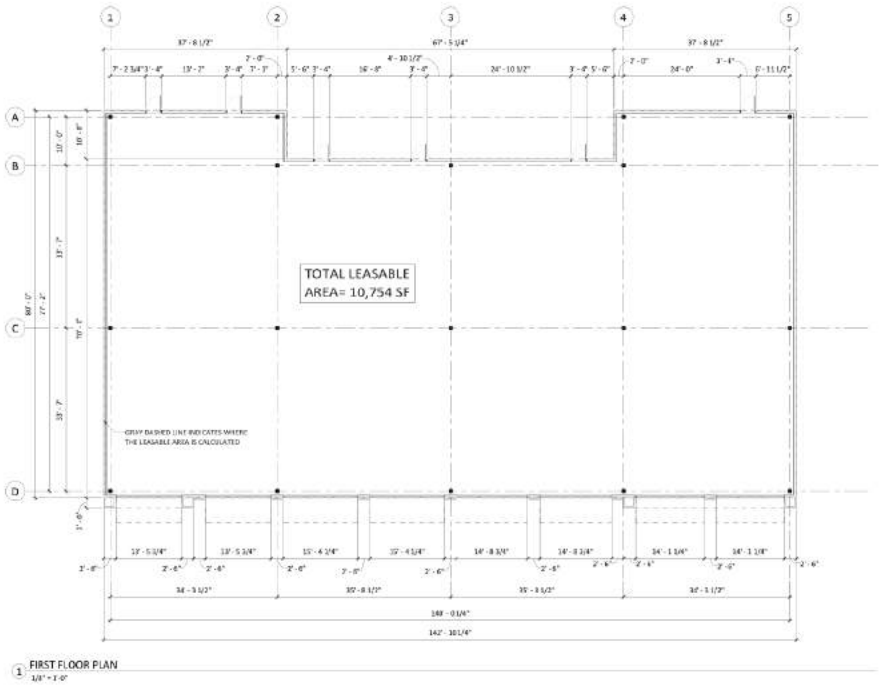

1 FIRST FLOOR PLAN
1/8" = 1'-0"

BROOKOVER CROSSING
19069-01 SHELL PACKAGE
Enter address here

MOAB DEVELOPMENT

HODGES Architecture

NOT FOR REGULATORY APPROVAL, PERMITTING, OR CONSTRUCTION

PROJECT NUMBER: Project Number

DRAWN BY: NF | CHECKED BY: MJ

REVISION SCHEDULE

NO	DESCRIPTION	DATE
	REVIEW	09/25/19
	REVIEW	10/09/19
	REVIEW	10/10/19

SHEET TITLE: FLOOR PLAN

SHEET NUMBER: A2.1

FLOOR PLAN

BROOKOVER CORNER

FOR MORE INFORMATION:

Matt Mardis
Principal, Paine & Associates
918-481-5380 ext.13
matt@paine-associates.com

Garrett Mahaney
Partner, Paine & Associates
918-481-5380 ext.11
garrett@paine-associates.com

Brian Paine
Principal, Paine & Associates
918-481-5380 ext.12
brian@paine-associates.com

PAINE
COMMERCIAL REAL ESTATE
paine-associates.com

THE SHOPS AT BROOKOVER CORNER

RETAIL SPACE FOR LEASE

NE CORNER 151ST & HIGHWAY 75 | GLENPOOL, OKLAHOMA



AERIAL

BROOKOVER CORNER

FOR MORE INFORMATION:

Matt Mardis
Principal, Paine & Associates
918-481-5380 ext.13
matt@paine-associates.com

Garrett Mahaney
Partner, Paine & Associates
918-481-5380 ext.11
garrett@paine-associates.com

Brian Paine
Principal, Paine & Associates
918-481-5380 ext.12
brian@paine-associates.com

PAINE
COMMERCIAL REAL ESTATE
paine-associates.com